TM PLAN

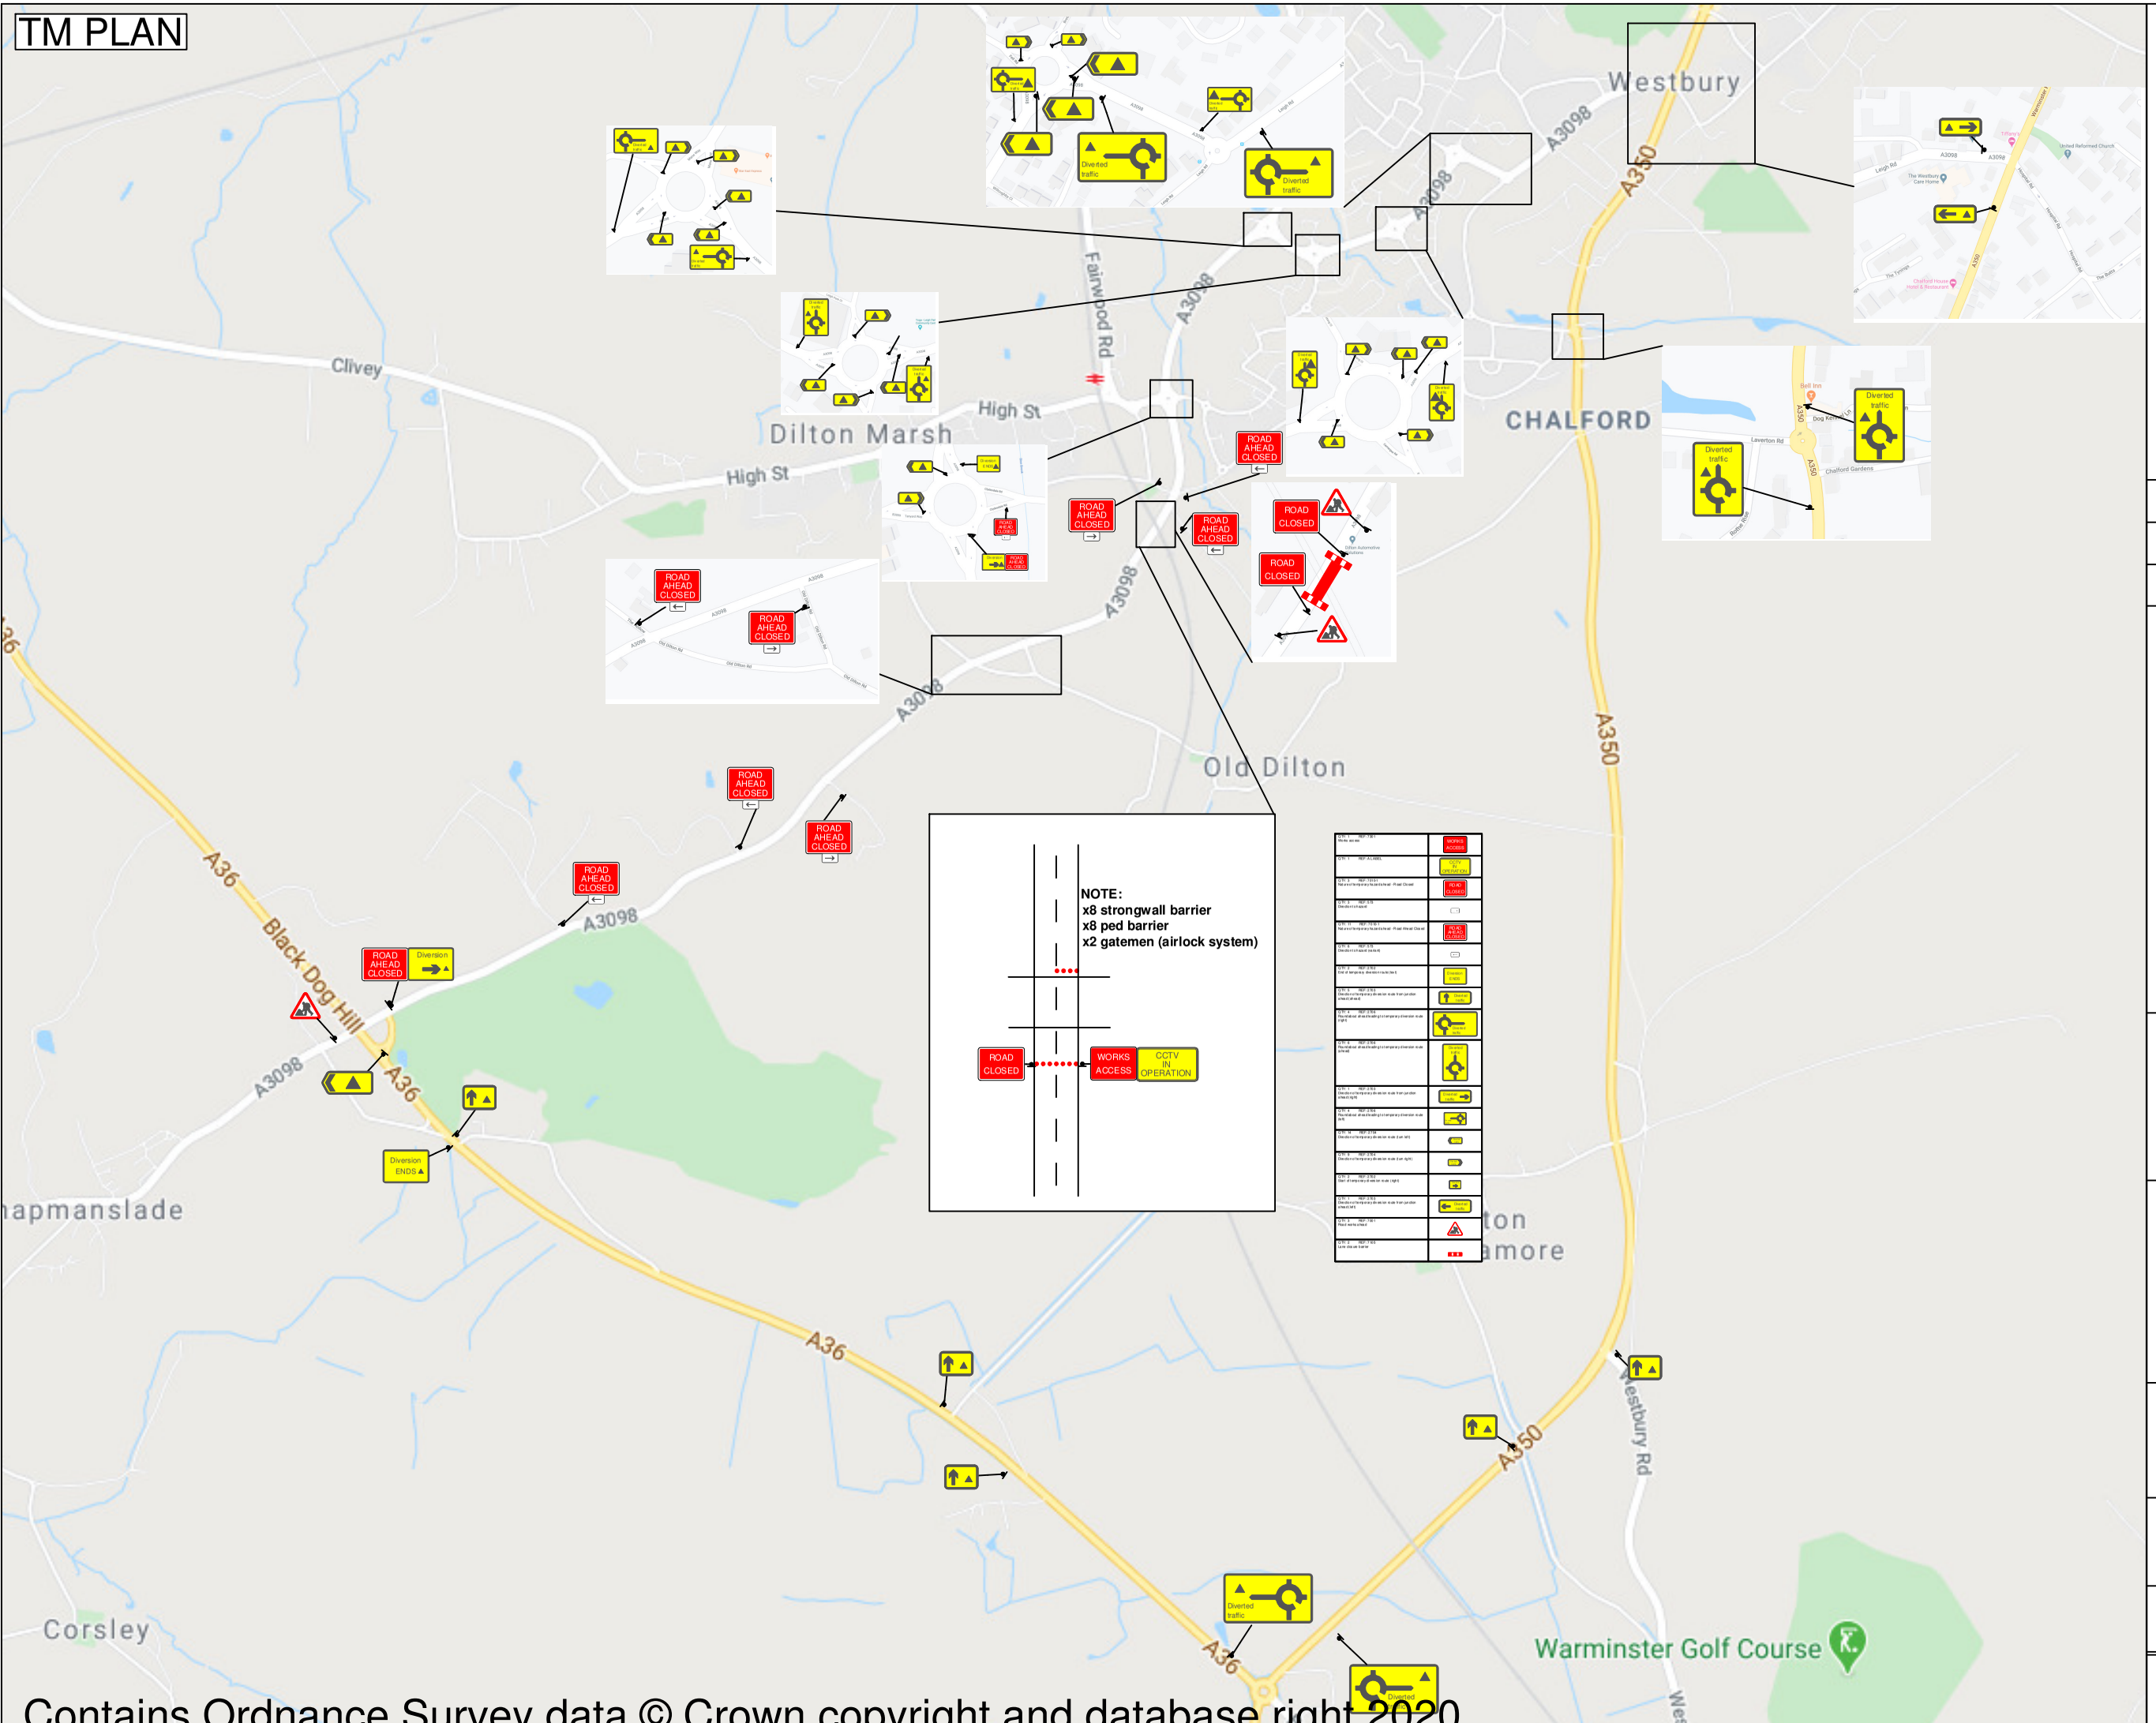

Contains Ordnance Survey data © Crown copyright and database right 2020

CENTURION
TRAFFIC MANAGEMENT

Centurion Traffic Management
3B, Haigh Park Road
Stourton
Leeds
LS10 1RT

Tel: 0113 277 5360
E-mail: info@Centuriontraffic.com
www.Centuriontraffic.com

Date: 23.03.2020

Tower Hill (A3098) SAL/111, Dilton Marsh

Traffic Management: Road Closure - Diversion

Measurement Key

Lane Width = N/A

Shuttle Lane = N/A

Sideways Safety Zone = N/A

Longways Safety Zone = N/A

Footway Width = N/A

Temporary Footway Width = N/A

Work Area = N/A

Notes:

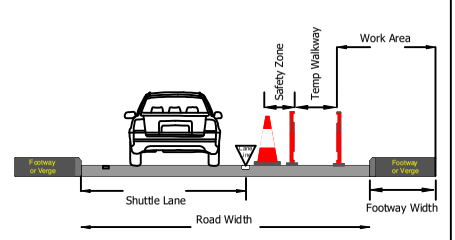

Crown Copyright. All rights reserved.

Drawing to be read in conjunction with relevant method statement and risk assessment.

Please check for amendments before use.

Drawing Ref:
AS.23.03.2020

Unauthorised reproduction infringes Crown Copyright and may lead to prosecution or civil proceedings.

Scale:	Drawn	Authorised / Approved
NTS	AS	AS